PLAN

OF LAND TO BE ACQUIRED PERMANENTLY FOR EXCAVATION OF NEW MINOR WITH WATERCOURSE TAKING OFF FROM CH. 124.00 (L.B.) OF DY. NO. 6A OF B.K.B.C. IN MOUZA - SRINIDHIPUR J.L.NO. 234 P.S. SAINTHIA ; MOUZA - SARPALEHANA J.L.NO. 77 ; LALDAHA J.L.NO. 76 P.S. BOLPUR; DIST. BIRBHUM

SCALE :- 330' = 1"

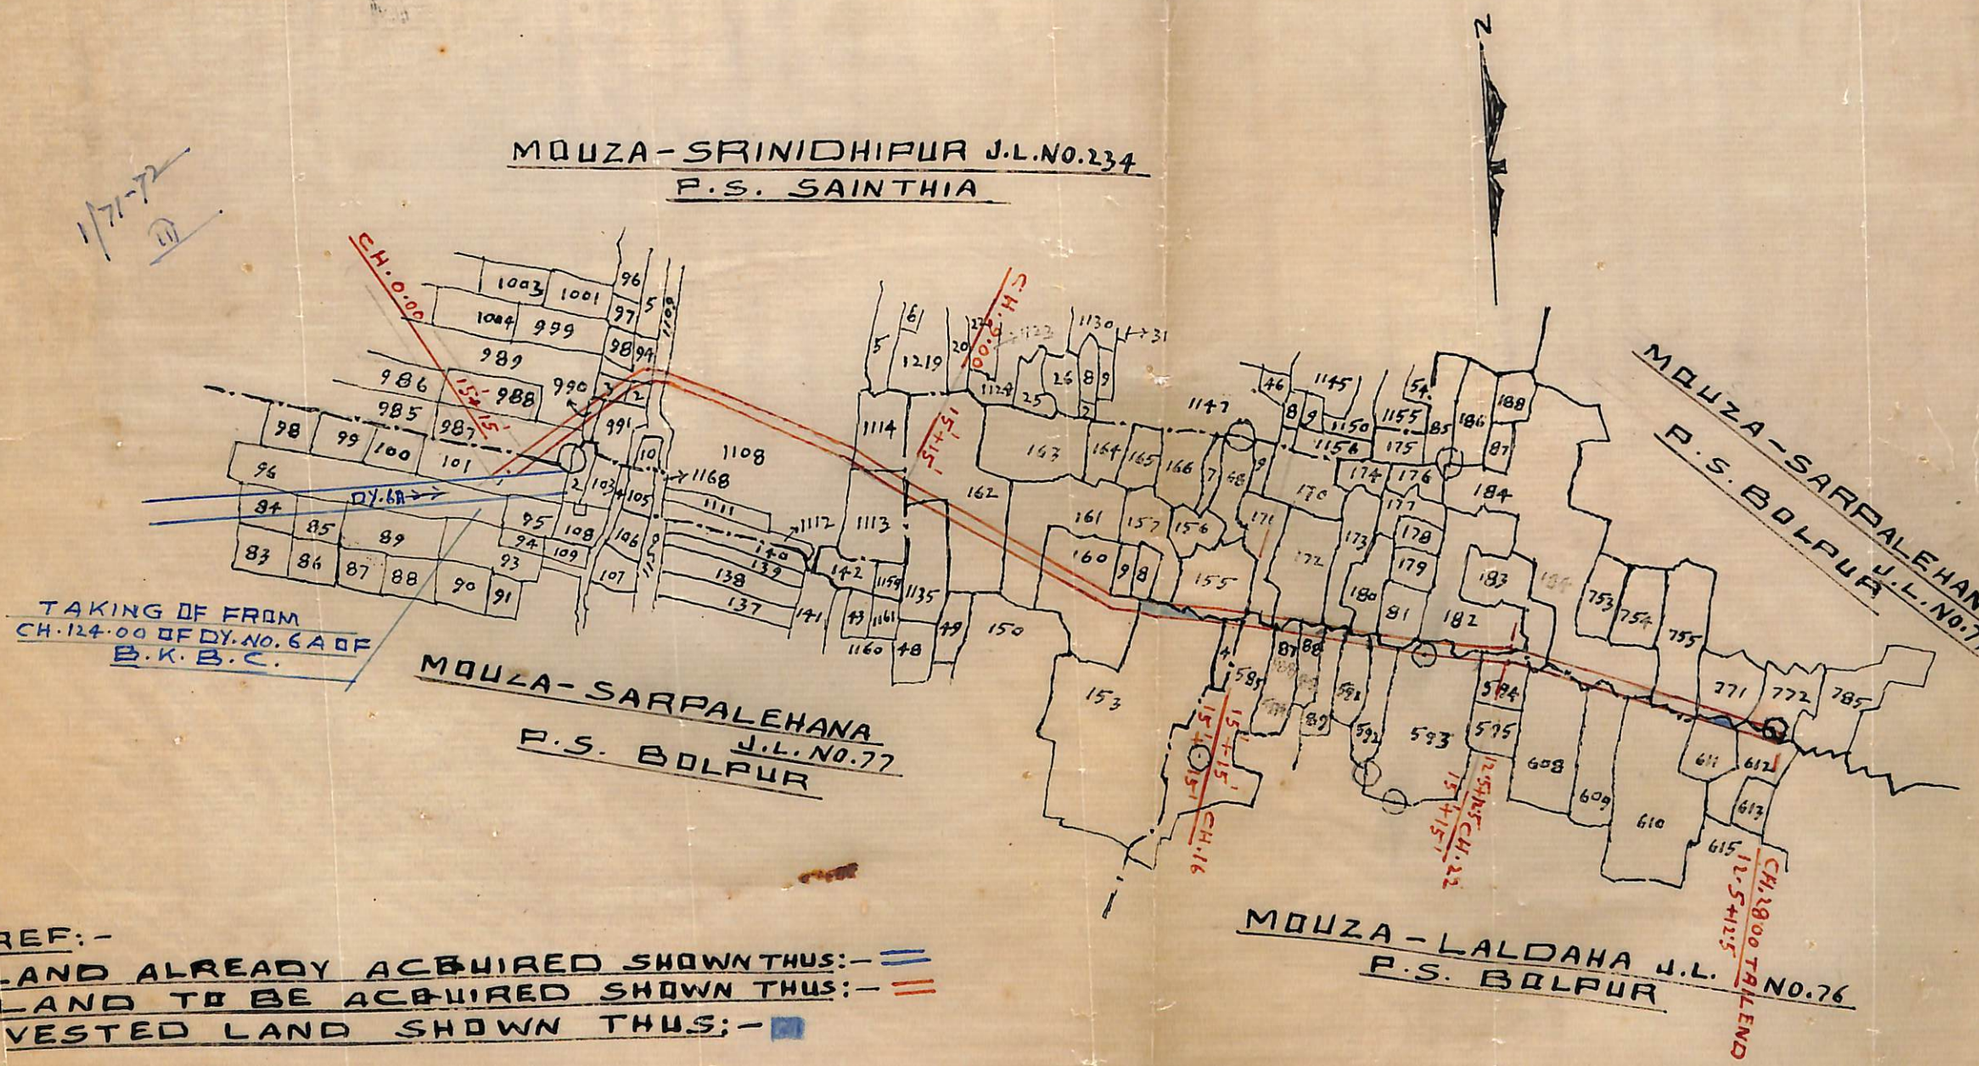

REF:-

LAND ALREADY ACQUIRED SHOWN THUS:-

LAND TO BE ACQUIRED SHOWN THUS:-

VESTED LAND SHOWN THUS;-

SCHEDULE OF LAND

MOUZA	J.L.NO.	P.S.	DIST.	C.S. PLOT NOS.	AREA
SRINIDHIPUR	234	SAINTHIA	BIRBHUM	987. 989. 990. 991. 992. 993. 994. 1108. 1109. 1113. AND 1114 - IN PART.	0.61 ACRE
SARPALEHANA	77	BOLPUR	BIRBHUM	101. 154. 155. 157. 158. 159. 160. 161. 162. 171. 172. 173. 180. 181. 182. 183. 184. 755. 771. 772 AND 162/1135 - IN PART.	0.94 ACRE
LALDAHA	76	DO	DO	585. 587. 588. 589. 591. 592. 593. 594. 608. 609. 610 AND 612 - IN PART.	0.255 ACRE

CKD. BY.

KGO.

TRACED BY:- S Banerjee 5.11.71

Hare 25.11.72.

ADDL. L.A. OFFICER
BIRBHUM