PLAN OF LAND TO BE ACQUIRED PERMANENTLY FOR MINOR WITH W.C. OF DBB/3 IN P.S. RAM-PURHAT DIST BIRBHUM

scale 16" = 1 Mile

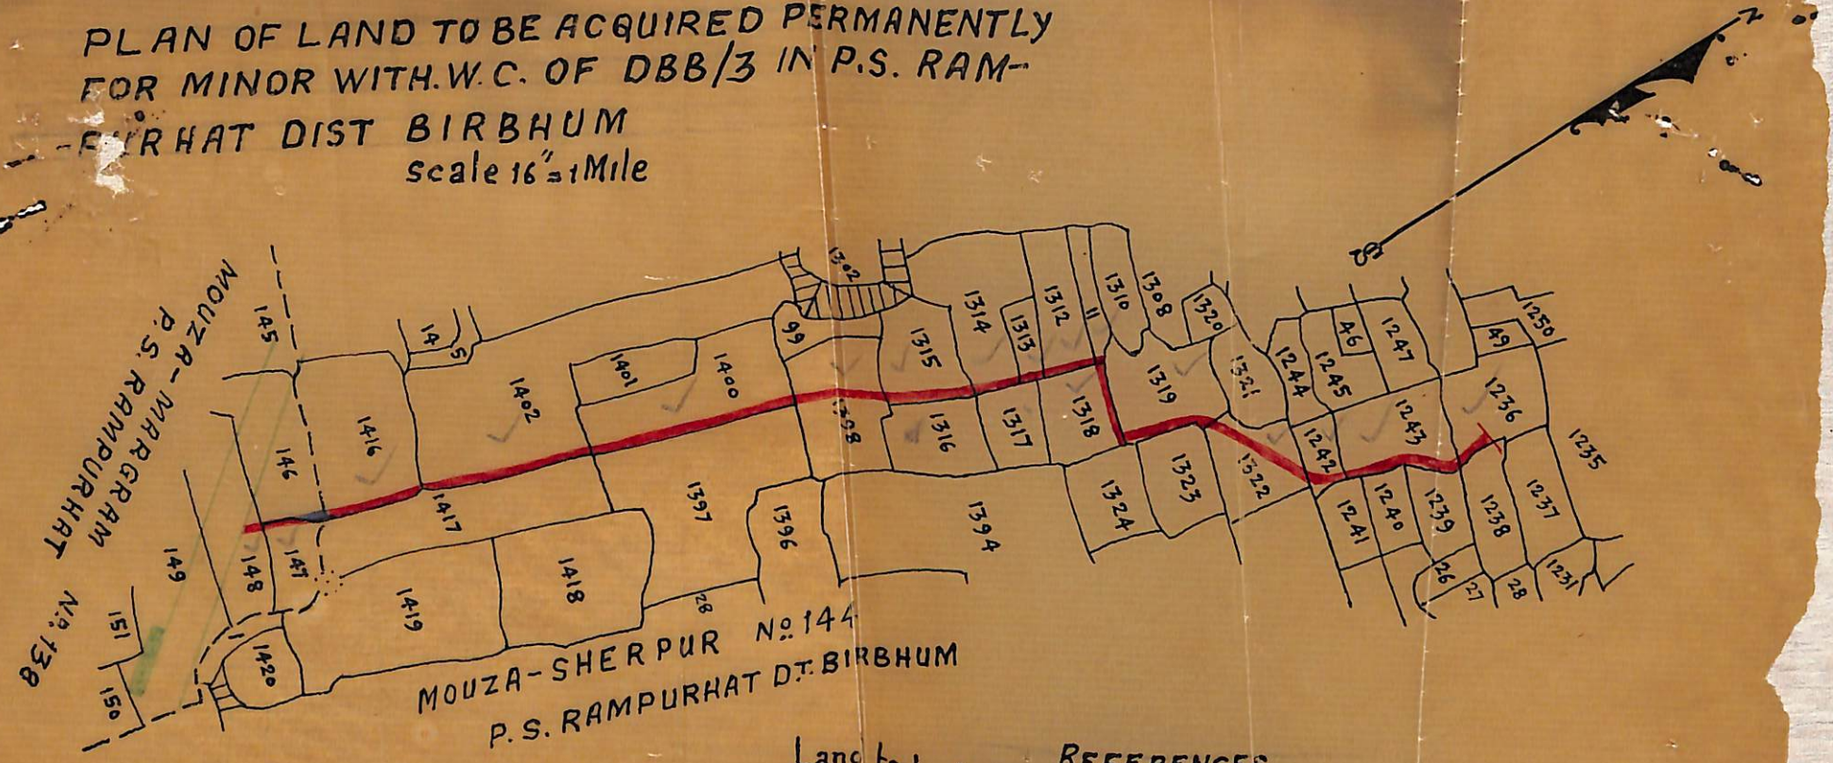

REFERENCES

Land to be Acquired Permanently Shown thus ..

Land Already Acquired Shown thus ..

Mouza Boundary Shown thus ..

LAND NOT TO ACQUIRED SHOWN THUS ..

SCHEDULE OF LAND

MOUZA	J.L. No.	P.S.	DIST	FULL PLOT	PART PLOT	AREA
SHERPUR	144	RAMPURHAT	BIRBHUM	*	1236. 1242. 1243. 1311. 1312. 1313. 1314. 1315. 1318 1319. 1322. 1398. 1400. 1402. 1416.	086
MARGRAM	138	"	"	*	147. 148.	0·6

TRACED By
B. Ghosal.

CKD. BY .

Spl L.A. Officer
BIRBHUM