Plan of Land to be Acqd. Peermanently For Addl. Land Along The Left Bank Of River Bansloi In Con. With Restoration & Repair Of Flood Embankment In Mouzas – Bipranandigram No. 54 (Part No. 1), Lakshmi Narayanpur No. 20 Dalima No. 19. Under P. S. Murarai; Dist – Birbhum

Scale :- 330 = 1"

Key –

1) Land already acquired Permanently Shown thus
2) Addl. land to be acquired Permanently " " ——— B I P R A
3) Vested land Shown thus
4) Partly Vested Land Shown thus

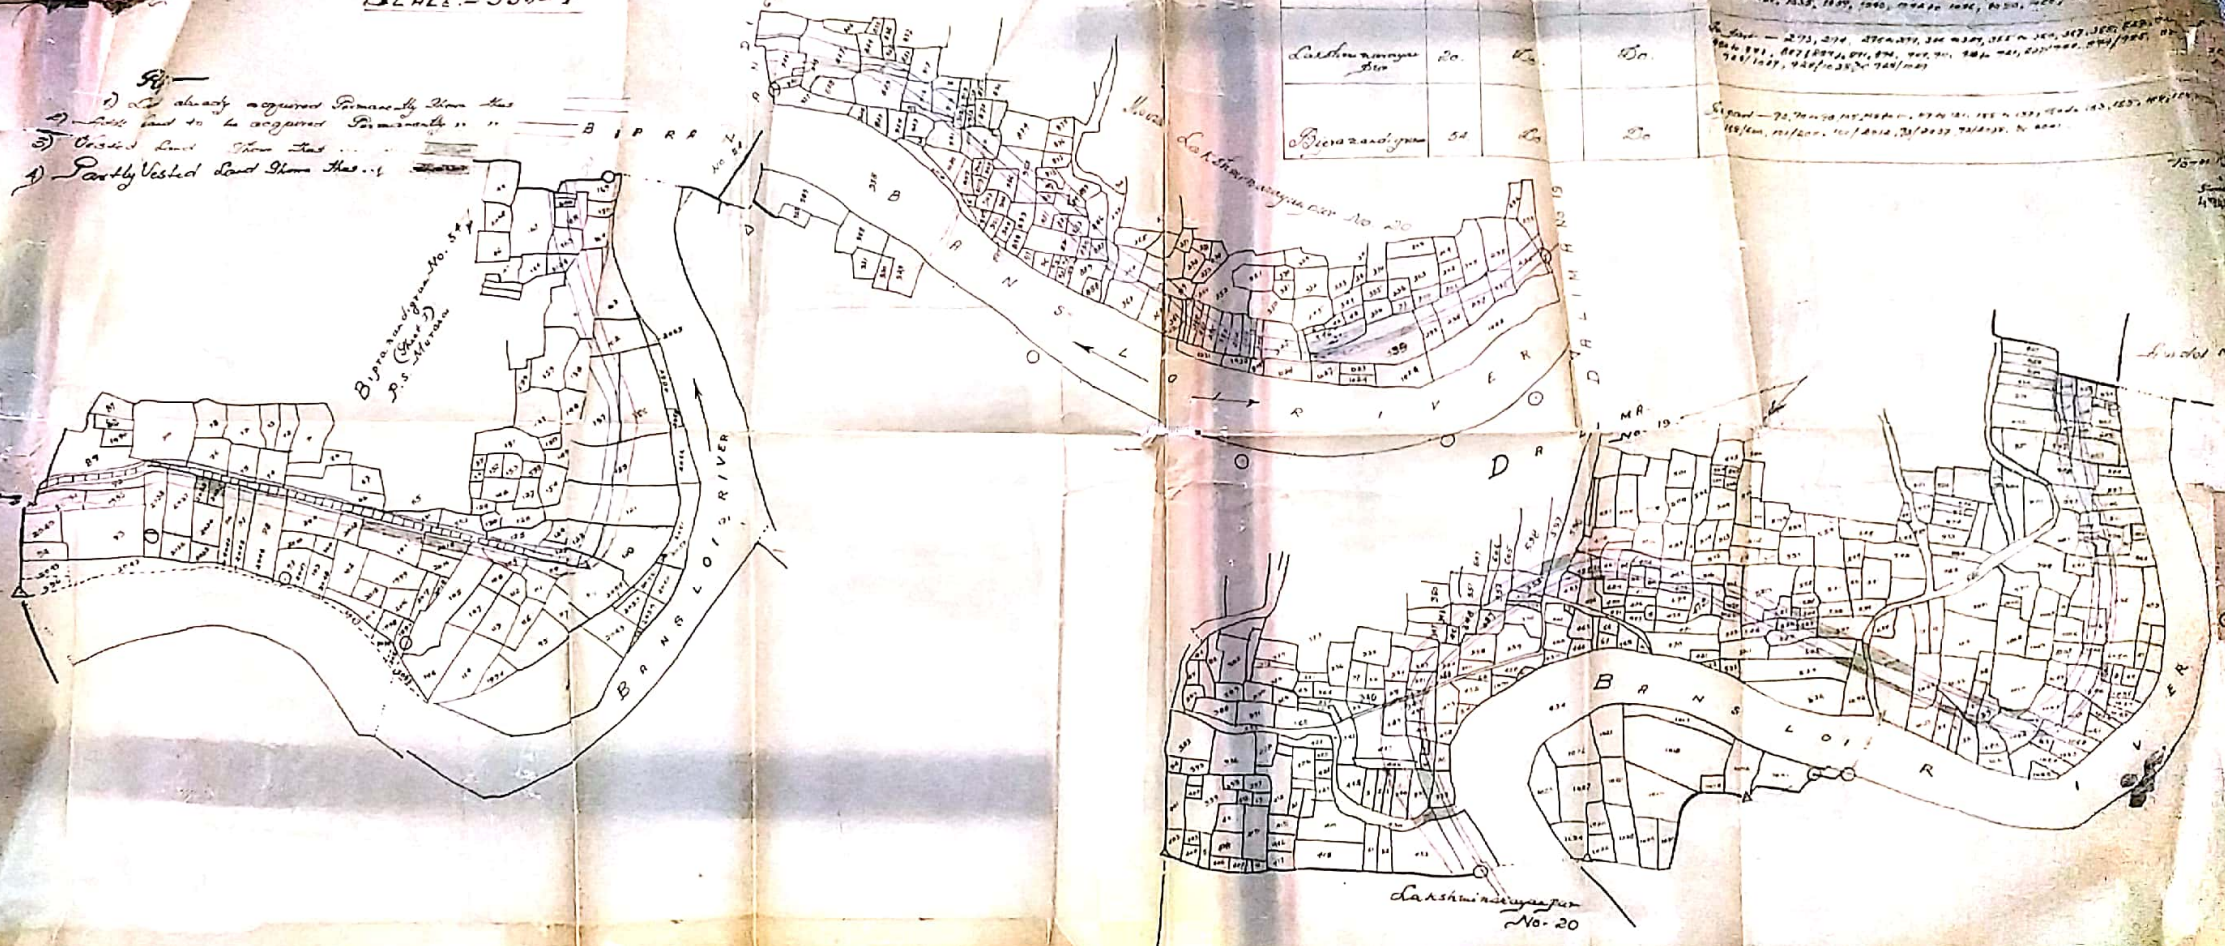

Schedule of Lands

Mouza	No.	P.S.	District
Dalima	19	Murarai	Birbhum
Lakshminarayanpur	20	Do.	Do.
Bipranandigram	54	Do.	Do.

Addl. A. Officer

Addl. District Magis[illegible] Birbhum