Plan Of Land To Be Acquired Permanently For Constructing The Minor R/3 Offtaking From Ch. 195·00 Of Dy. No-3A/K.S.M.C. In Mouza:- Gayespur-No-122 & Muluk-No.-121.

P.S.- Bolpur - Dist- Birbhum

SCALE :- 330'-0" = 1"

Land To be Acquired Shown Thus:-
Land Already " " " :-
Land Acq. Vide L.A. Case No-134/75-76) :-
Vested Land . . . . Shown " :-

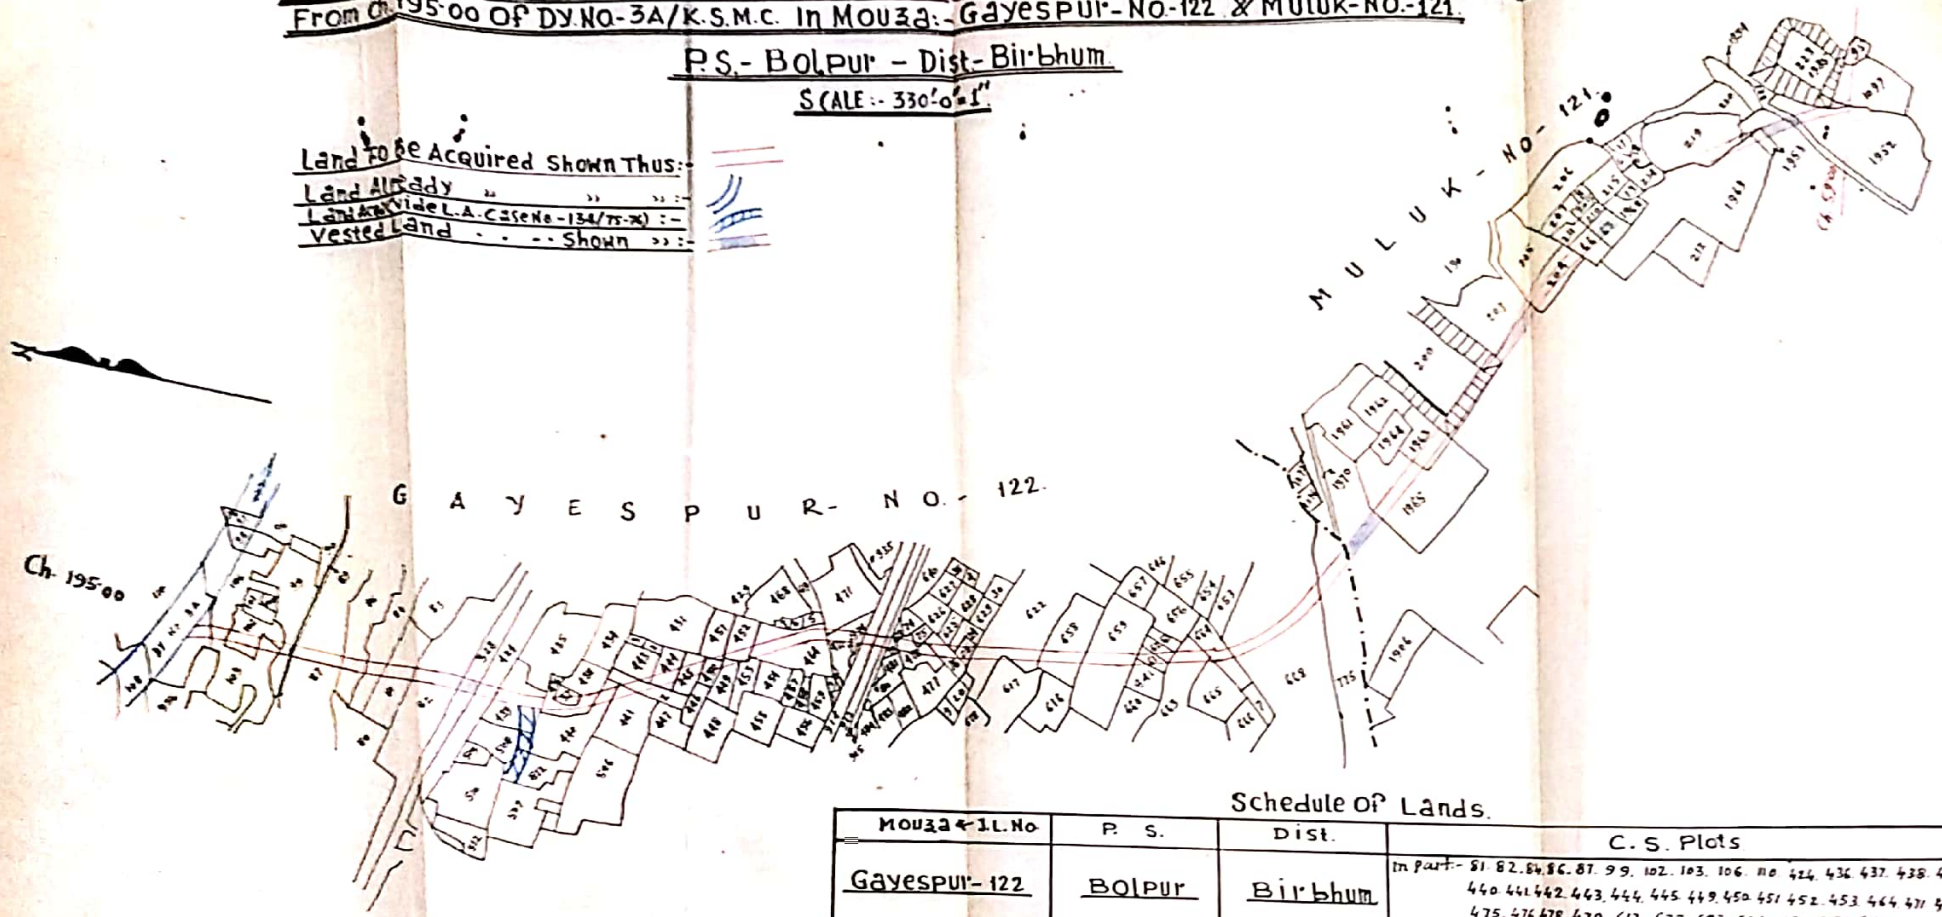

Schedule Of Lands.

Mouza & L.No	P. S.	Dist.	C. S. Plots	Area
Gayespur-122	Bolpur	Birbhum	In part:- 81. 82. 84. 86. 87. 99. 102. 103. 106. 110. 424. 436. 437. 438. 439. 440. 441. 442. 443. 444. 445. 449. 450. 451. 452. 453. 464. 471. 472. 475. 476. 478. 479. 617. 622. 623. 624. 658. 659. 661. 662. 663. 664. 665. 668. 775 and 660/841	3·84 Acres
Muluk-121	Do.	Do.	In part:- 204. 213. 214. 219. 1097. 222/1952. 201/1953. 201/1963. 201/1965. 201/1966. 201/1968. 200/1983. 223/1985 and 201/1969.	

Traced by:-

Ckd. by:-

19.4.78

Spl. L.A. Officer
Birbhum.

Scanned with CamScanner