MAYURAKSHI PROJECT

PLAN SHOWING THE LAND TO BE ACQUIRED PERMANENTLY FOR PROPOSED WATER COURSE OFF-TAKING FROM CH. 59·27 (R.B) OF MINOR DBM/III

DRG. NO.	SCALE-330'=1"
SD/- S.D.O. MOLLARPUR SUB-DIV	E.E. M.N.C.DN.

REF:—

1) LAND TO BE ACQUIRED SHOWN BY----

2) PROPOSAL SUBMITTED VIDE E.E.'s No. 1991/1(2) DT. 12.5.76---

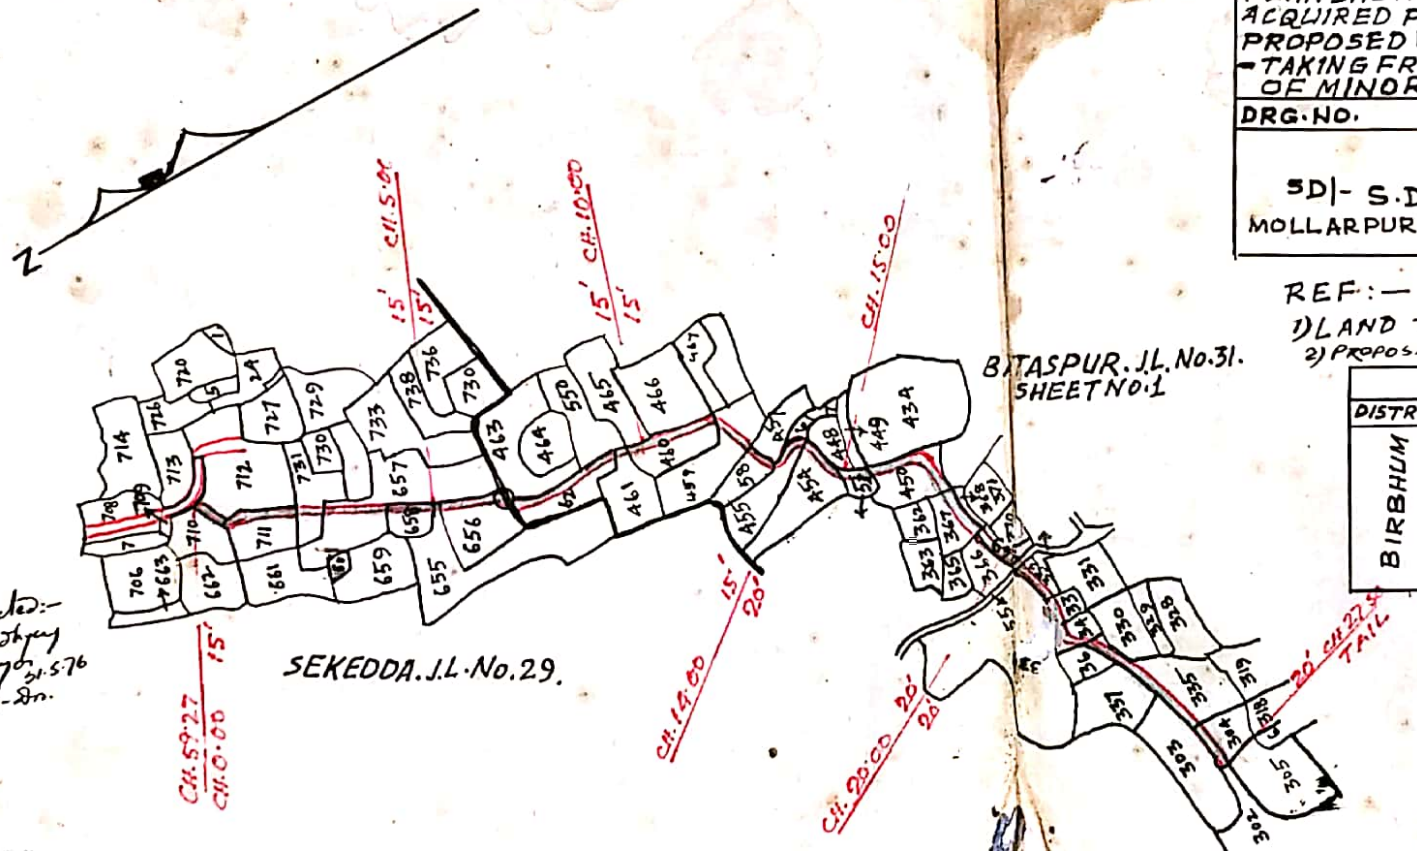

Checked and Corrected:-
Ambandopadhyay
Sub-Dn. 31.5.76
M. I. Sub-Dn.

SCHEDULE OF PLOTS

DISTRICT	P.S.	MOUZA & J.L.	C.S. PLOT NO.	AREA
BIRBHUM	MD. BAZAR	SEKEDDA. 29	709, 711, 731, 657 658, 655, 656. PART	1.1. ACRES (APPX)
		BATASPUR 31 SHEET No. 1	462, 461, 460, 459, 458, 455, 454, 451, 450, 367, 366, 369, 55, 332, 333, 334, 335 304 IN PART	

Scanned with CamScanner