PLAN

OF LAND TO BE ACQUIRED PERMANENTLY FOR CONSTRUCTION OF SUB-MINOR 1A/L OF MINOR. 2. OF DISTY. No 4. OF K.S.M.C. IN MOUZA-- KHALA. No 53 AND CHARKALGRAM. No 54. P.S. NANOOR. DT-- BIRBHUM. IN CONNECTION WITH M.R.P.

Scale. 330'= 1" (Inch)

JFF TAKE AT CH. 1700 (L.B.) OF M/2 OF DT. 4 EX. K.S.M.C.

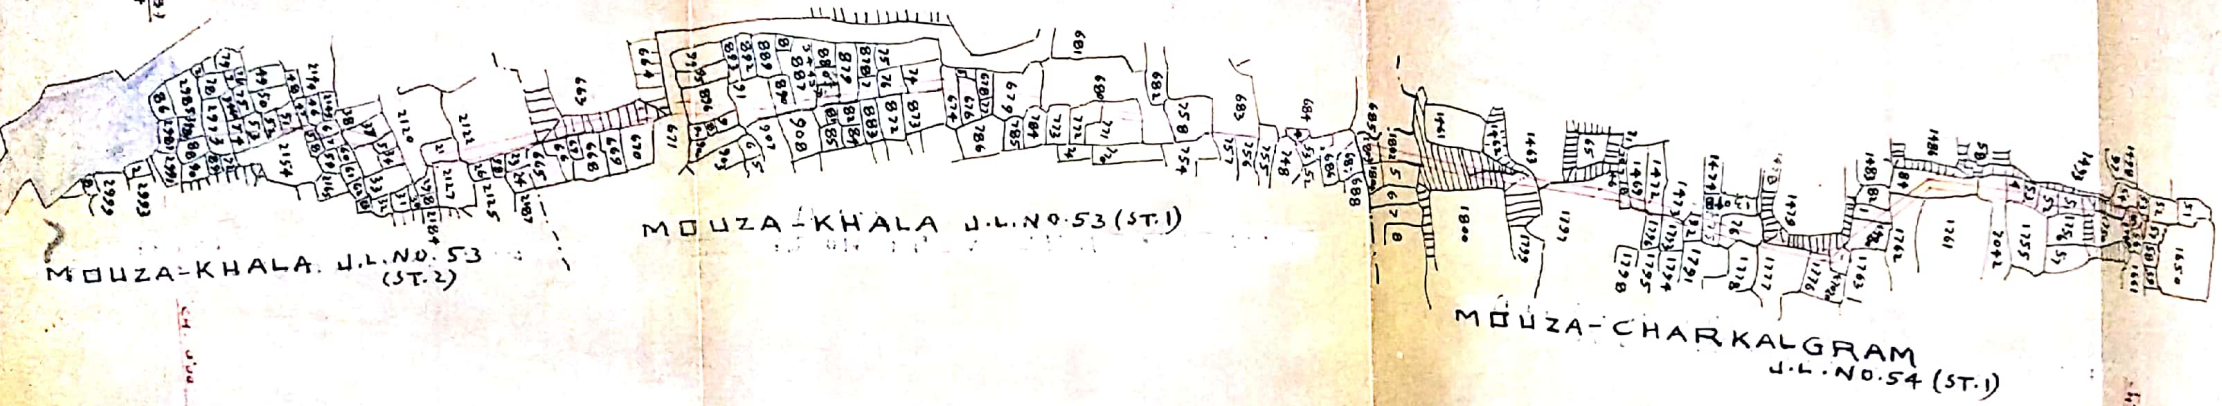

Ref.

i) Land Already Acquired Permanently Shown Thus.

ii) Land To Be Acquired Permanently Shown Thus..

iii) Vested Land Not To Be Acquired Shown Thus...

Schedule-Of-Lands.

Mouza.	J. L. No	Thana.	District.	C. S. Plot Nos.	Area.
Khala	53.	Nanoor.	Birbhum.	664, 674, 676, 678, 679, 684, [illegible]3, 684, 686, 687, 748, 753, 754, 755, 756, 758, 771, 772, 773, 874, 876, 877, 879, 881, [illegible]82, 887, 890, 891, 896, 899, 2120, 2121, 2122, 2127, 2134, 2135, 2136, 2137, 2138, 2146, 2147, 2151, 2[illegible], 2153, 2154, 2155, 2156, 2157, 2973, 2974, 2987, 2988, 890/3443 And 2988/3487 in Part	2-05 Acres
Charkalgram.	54.	"	"	1462, 1463, 1468, 1469, 1472, 1473, 1476, 1[illegible], 1480, 1481, 1482, 1653, 1655, 1657, 1749, 1751, 1752, 1753, 1754, 1762, 1776, 1777, 1792, 1793, 1796, 17[illegible], [illegible]59, 1802, 1803, 7042, 7020 And 1475/13048 in part	1-19 " Total 3-24 Acres

CKD. BY.

J. Chowdhury
Surveyor
1/2/66

Traced. By.
S.N. Banerjee.

SPL. L.A. COLLECTOR.
BIRBHUM.

Scanned with CamScanner