L.A.C.-3/84-85

PLAN OF LAND TO BE ACQUIRED FOR CONSTRUCTION OF PROPOSED MINOR FROM TAIL END [illegible] 50 OF DY. NO-4/H.M.C WITH ITS TWO WATER-COURSES NO-1&2 OFFTAKING FROM CH. 2[illegible]3.50 IN MOUZA- DICHHAPUR-NO-82 & PAYER-NO-87 P.S.- ILLAMBAZAR DIST.- BIRBHUM, - SCALE :- 330'-0" = 1"

REF:-
LAND ALREADY ACQUIRED SHOWN THUS:-
LAND TO BE ACQUIRED " " :-
VESTED LANDS . . . . . " " :-

Schedule of Lands

MOUZA & J.L. NO	P.S.	DIST.	R.S. PLOTS	AREA
ICHHAPUR- 82	ILLAMBAZAR	BIRBHUM	IN PART:- 3544 TO 3547. 3549. 3550 3553 3554. 3556 3669 3681. 3683. 3685 TO 3687. 3689. 3704. 3789 TO 3791 3800 TO 3805. 3811. 3846. 3850. 3851. 3855 TO 3857 3859 3860 3875 4152 TO 4154 4156 4164 TO 4166 4178. 4181. TO 4183. 4189 4190. 4245. 4246 4257 TO 4259 4263 4264 3681/4342 AND 3628/4346.	5.985 Acres. or 2.4220 Hects. (Total)
PAYER- 87	DO	DO	IN PART:- 463. 469. 470. 473 TO 477 AND 480	

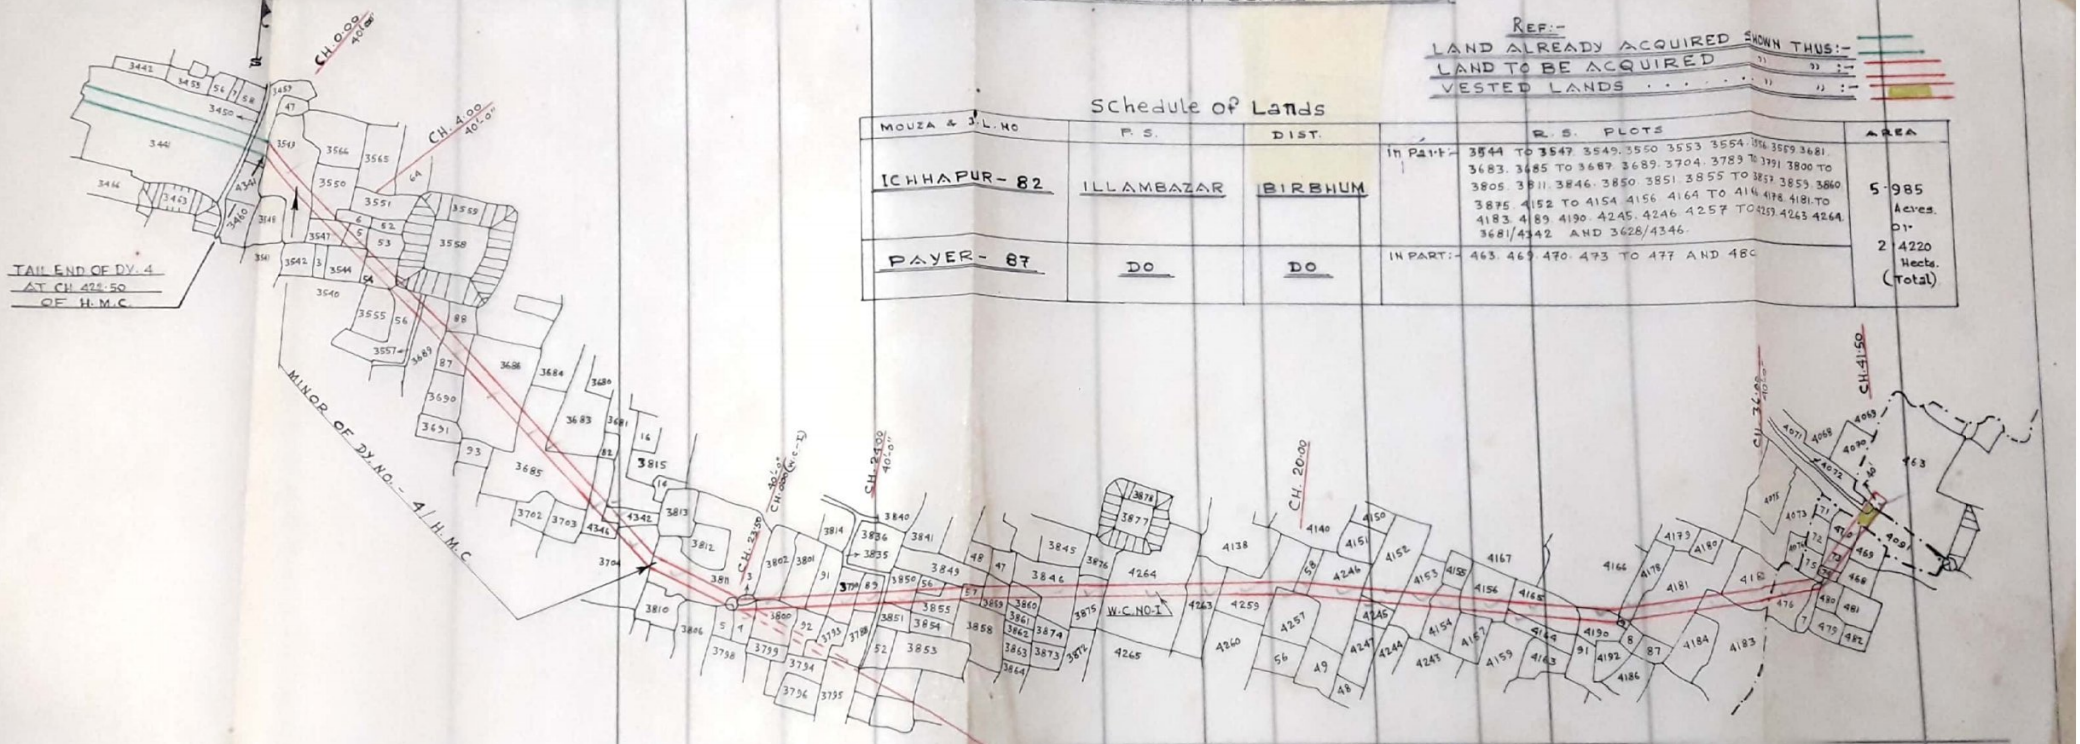

DRAWN BY :- 23.7.85

CHECKED BY 23/7/85 C.A. SURVEYOR

SPL. L.A. OFFICER BIRBHUM

ADDL. DISTRICT MAGISTRATE BIRBHUM

Scanned by CamScanner
Scanned with CamScanner