


Banarman
To collect
To know the
To know the
To know the

PLAN OF LAND TO BE ACQUIRED FOR CONSTRUCTION OF A MINOR WITH CONTINUOUS WATER COURSE FROM CH. 230+50 OF B.M. 612 IN CONNECTION WITH M.R.P. IN MOUZAS.. BANESWAR. J.L. NO. 118 & NAGORA. J.L. NO. 119 P.S. NALHATI AND DIST. BIRBHUM.
SCALE: 330' = 1"

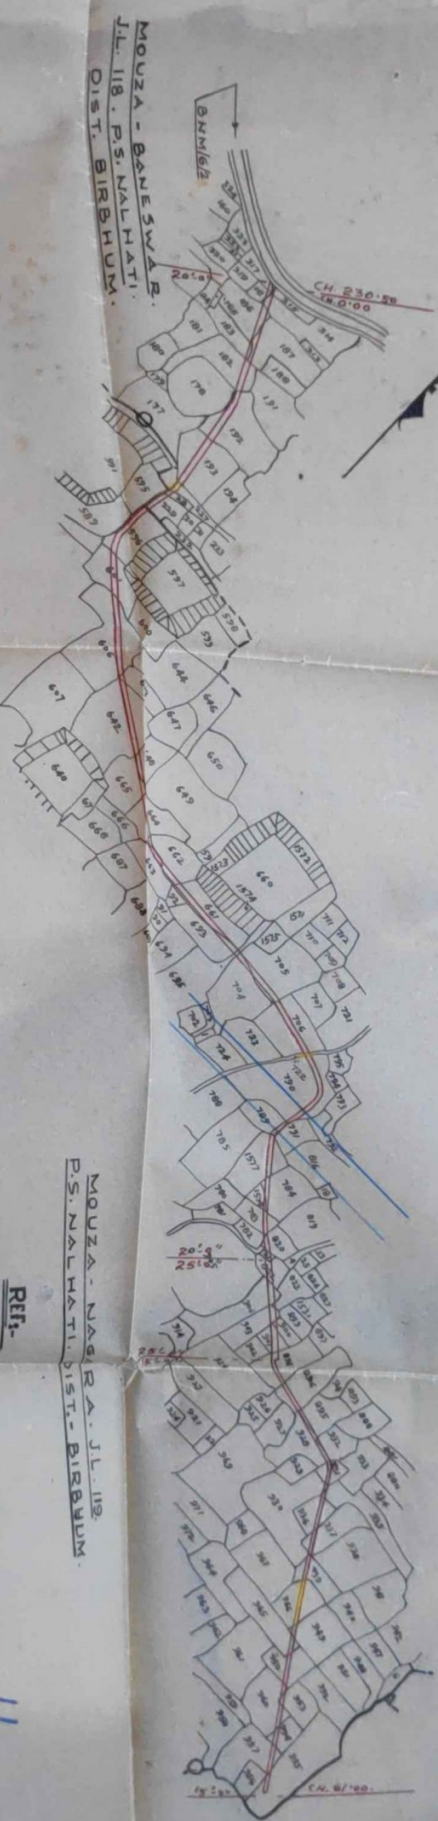

PLOT SCHEDULE.

MOUZA & J.L. NOS.	P. S.	DIST.	C. S. PLOTS IN PART.	AREA
BANESWAR. J.L. NO. 118.	NALHATI	BIRBHUM.	182, 183, 186, 187, 192, 193, 228, 229, 314, 315, 317 & 318.	
NAGORA. J.L. NO. 119.	DO	DO	596, 601, 606, 642, 643, 648, 661, 662, 663, 664, 665, 693, 704, 705, 706, 782, 783, 784, 789, 790, 791, 826, 821, 822, 823, 895, 896, 898, 900, 901, 903, 904, 928, 930, 931, 932, 933, 936, 937, 939, 949, 950, 953, 954, 955, 956, 957, 960, 965, 1574, 1577 & 1578.	
TOTAL AREA- 2.46 ACRES.				

PREPARED BY: *[Signature]*
5/11/19

CKD. N.
148
9/11

MOUZA- NAGORA. J.L. NO. 119.
P.S. NALHATI. DIST. BIRBHUM.

REF:-

LAND ALREADY ACQUIRED SHOWN THUS: --- H ---
LAND TO BE ACQUIRED PERMIT SHOWN THUS: ---
VESTED LAND NOT TO BE ACQUIRED SHOWN: ---

SPL. L.A. COLLECTOR.
BIRBHUM.

