ADDL.

PLAN

OF LAND TO BE ACQUIRED PERMANENTLY FOR DISTY. NO.1 OF EX.B.N.M.C. IN MOUZA-HARIDASPUR J.L.NO.32/30 ; IN MOUZA-SONARKUNDU J.L.NO.34 IN P.S.NALHATI ; DISTRICT-BIRBHUM IN CONNECTION WITH M.R.P.

SCALE:-330'=1"

REFERENCE:-

LAND PREVIOUSLY ACQUIRED SHOWN THUS:-

ADDITIONAL LAND TO BE ACQUIRED SHOWN THUS:-

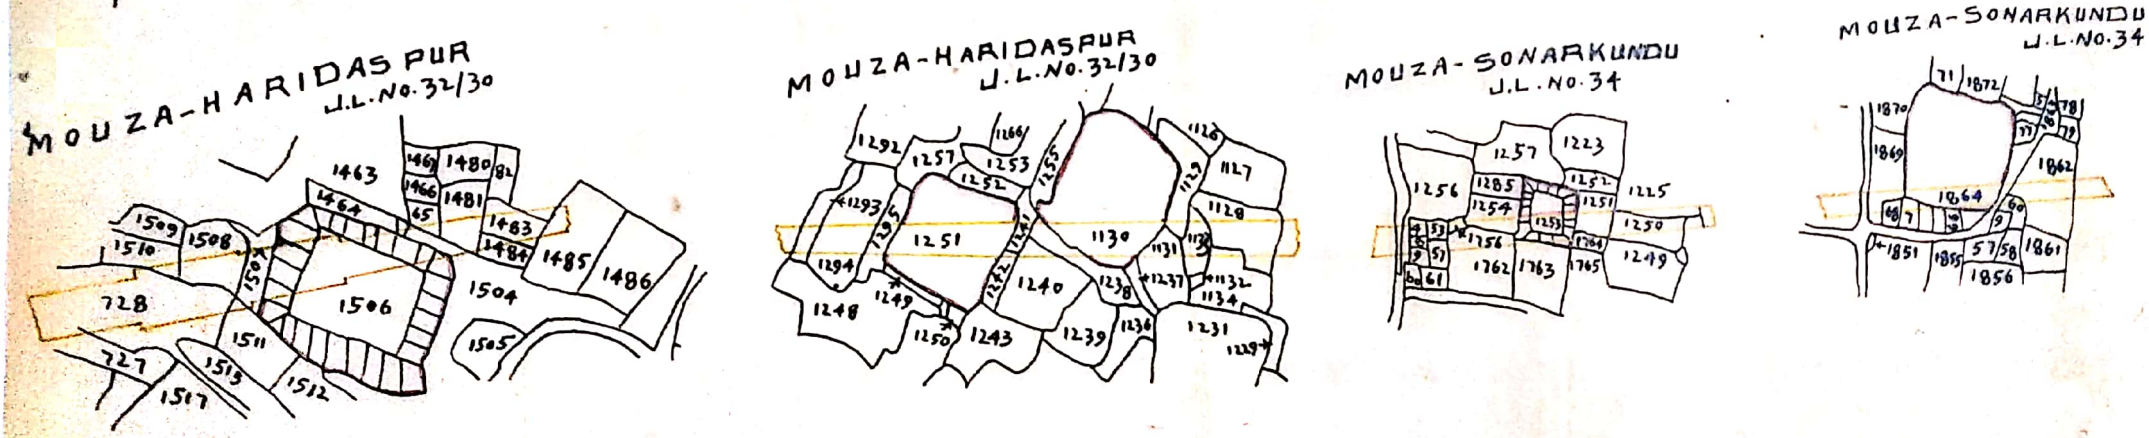

CKD. BY.

KGO. 14.1.07

14/8/07

ADDL. LAND ACQUISITION OFFICER
BIRBHUM

TRACED BY:- S Banerjee

Scanned with CamScanner