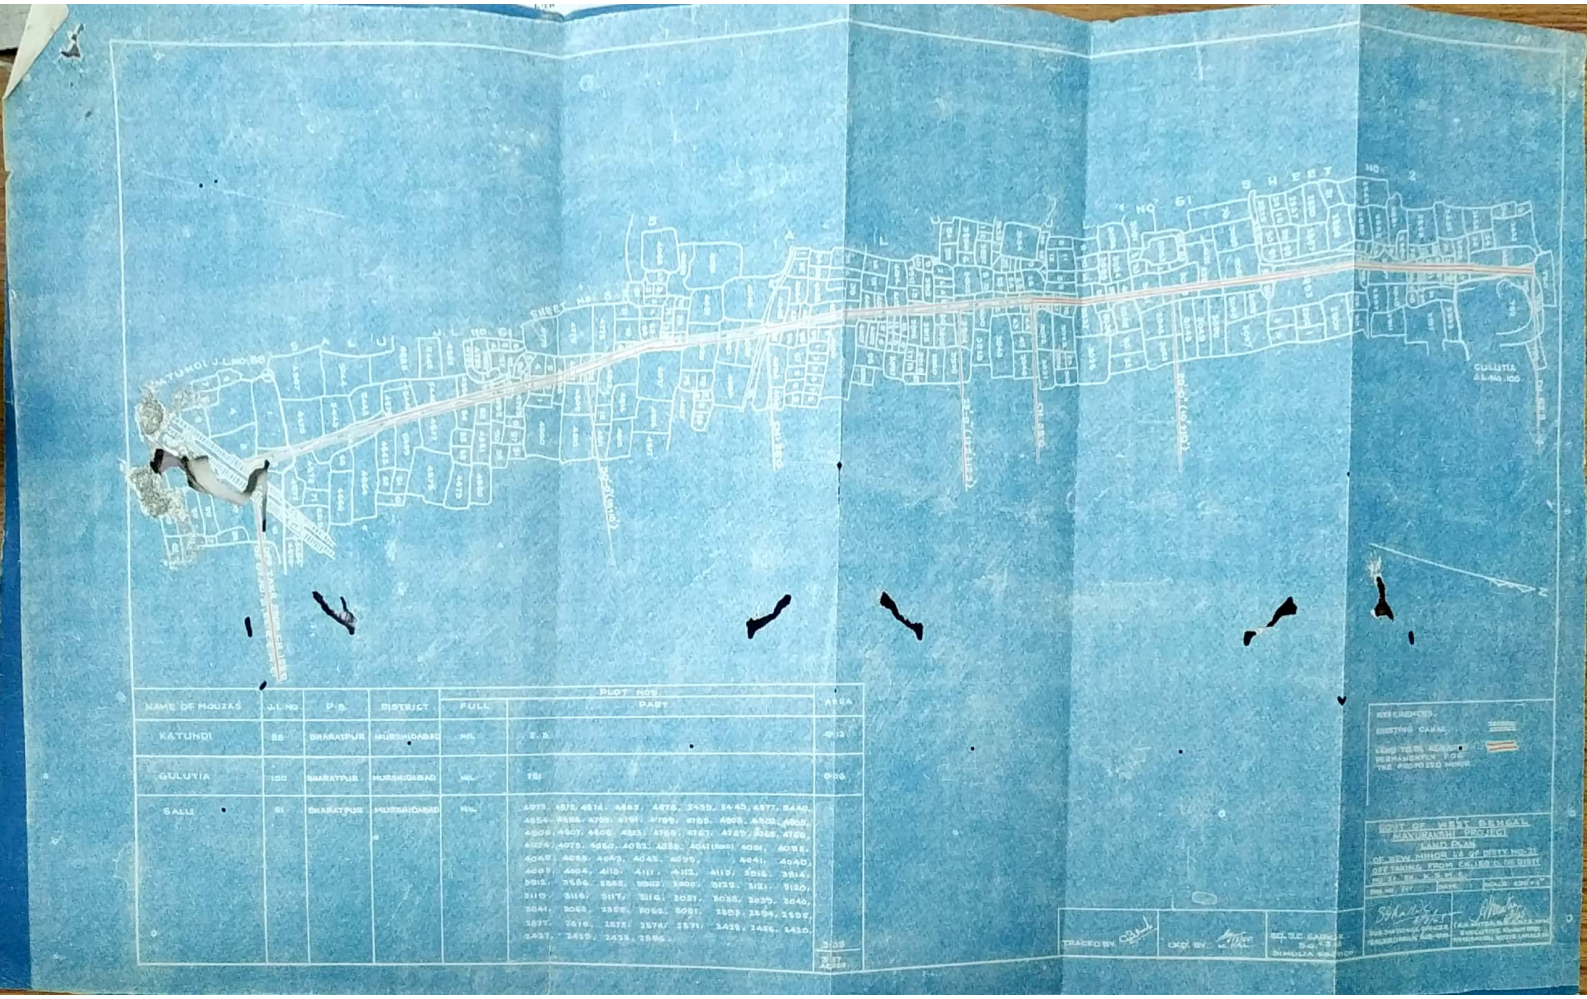

NAME OF MOUZAS	J.L. NO.	P.S.	DISTRICT	PLOT NOS FULL	PLOT NOS PART	AREA
KATUNDI	88	BHARATPUR	MURSHIDABAD	NIL	2.5	0.13
GULUTIA	100	BHARATPUR	MURSHIDABAD	NIL	751	0.06
SALU	81	BHARATPUR	MURSHIDABAD	NIL	4073, 4075, 4814, 4867, 4875, 2432, 2440, 4877, 4440, 4554, 4586, 4790, 4791, 4795, 4789, 4805, 4803, 4808, 4809, 4807, 4808, 4853, 4769, 4767, 4769, 4765, 4766, 4074, 4075, 4850, 4852, 4852, 4041(part), 4081, 4082, 4045, 4083, 4042, 4043, 4039, 4041, 4040, 4087, 4004, 4110, 4111, 4112, 4113, 3016, 3814, 3912, 2684, 2682, 2602, 2606, 3122, 3121, 3120, 3110, 3116, 3117, 3114, 2037, 2036, 2039, 2040, 2041, 2042, 2596, 2062, 2061, 2603, 2599, 2597, 2577, 2576, 2572, 2574, 2571, 2428, 2426, 2430, 2427, 2429, 2431, 2586.	3.39
					TOTAL	3.77 Acres

REFERENCES
EXISTING CANAL
LINE TO BE ACQUIRED PERMANENTLY FOR THE PROPOSED MINOR

GOVT. OF WEST BENGAL
MANDIGRAM DIVISION
LAND PLAN
OF NEW MINOR 14 OF WEST NO. 21
OFF TAKING FROM FULLER'S DISTRY
MOUZA: KATUNDI & SALU
DWG. NO. 111 DATE: SCALE: 1CM=5 CH.
SUBDIVISIONAL OFFICER
MANDIGRAM SUB-DIV.
EXECUTIVE ENGINEER
MANDIGRAM DIVISION (PROJECT)