PLAN

OF LAND TO BE ACQUIRED PERMANENTLY FOR MINOR WITH WATERCOURSE AT CH·129·00 (LEFT SIDE) OF D.B.B.C. IN MOUZA-DADPUR J.L.NO.98 ; SAIPUR J.L.NO.88 ; PANISAIL J.L.NO.97 ; P.S. RAMPURHAT, DIST. BIRBHUM

SCALE :-330'=1"

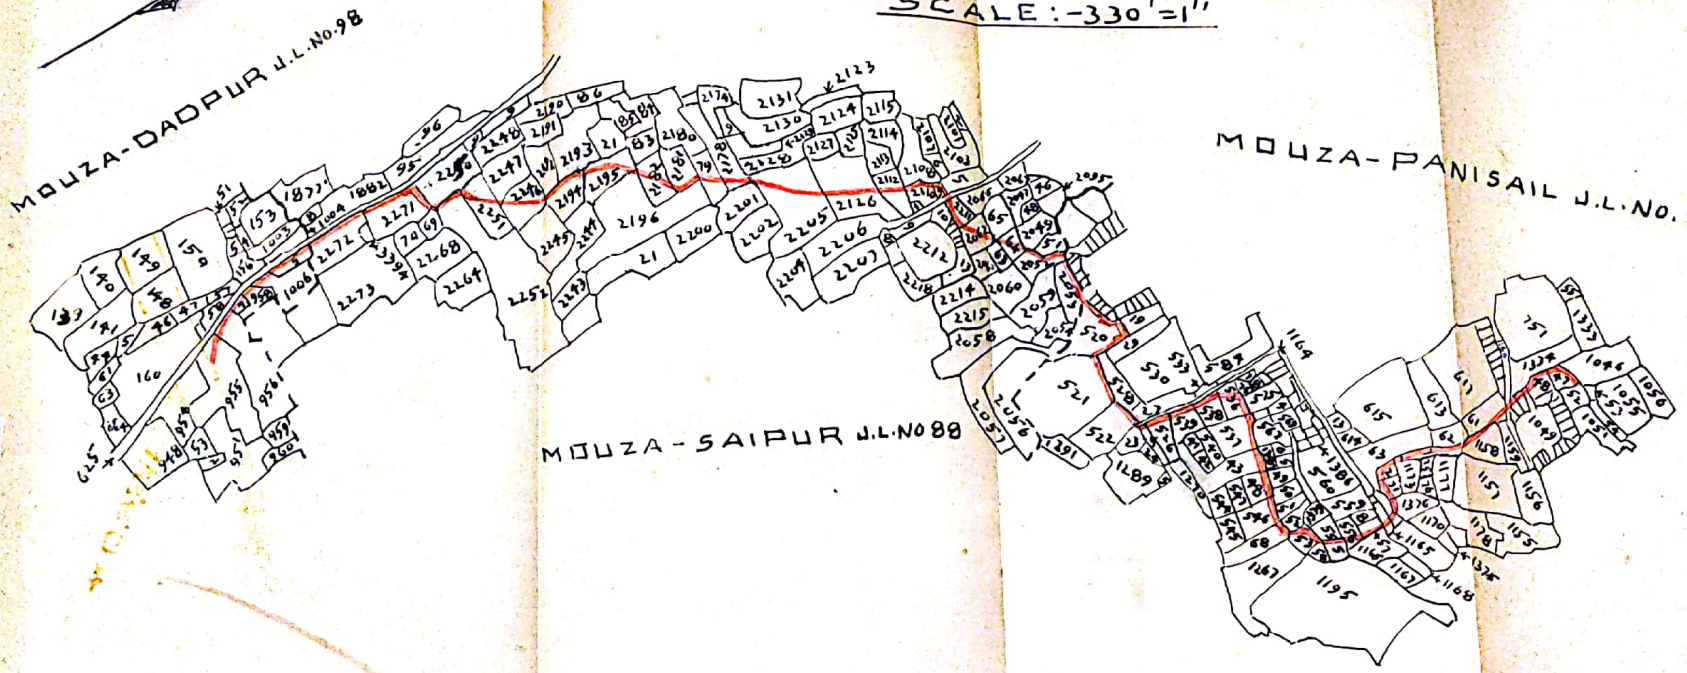

REF:-

LAND ALREADY ACQUIRED SHOWN THUS:-

LAND TO BE ACQUIRED SHOWN THUS:-

SCHEDULE OF LAND

MOUZA	J.L.NO.	P.S.	DIST. -	C. S. PLOT NOS.	AREA
DADPUR	98	RAMPURHAT	BIRBHUM	955·956·957·958·1005 AND 1006 -IN PART.	0·18 ACRE
SAIPUR	88	DO	DO	2049·2052·2053·2062·2063·2064·2065·2108·2109·2110·2111·2126·2178·2179·2181·2182·2194·2195·2196·2201·2205·2206·2211·2246·2247·2250·2251·2252·2271 AND 2272 - IN PART.	0·98 ACRE
PANISAIL	97	DO	DO	520·521·522·523·525·526·536·537·538·539·543·546·548·553·554·555·556·557·1047·1048·1049·1052·1158·1160·1161·1164·1165·1171·1172·1173·1174·1175·1177·1267·1268 AND 1376 -IN PART.	1·07 ACRE

2·23

CKD. BY.

TRACED BY:- S Banerjee

SURVEYOR

5.9.67

SPL. L.A. OFFICER
BIRBHUM.

Scanned with CamScanner