PLAN OF LAND TO BE ACQD. PERMANENTLY FOR CONSTRUCTION OF A ROAD FROM HEALTH CENTRE TO PARULIA VIA BUDIGRAM

P.S. RAMPURHAT, DIST.- BIRBHUM

SCALE 16" = 1 MILE

Ref :—

1. Land to be acquired Permanently ....
2. Land not to be acquired ....
3. Partly Vested Land Shown thus ....
4. Fully Vested Land Shown thus....
5. Land already acquired in L.A. Case No 5/62-63 ....
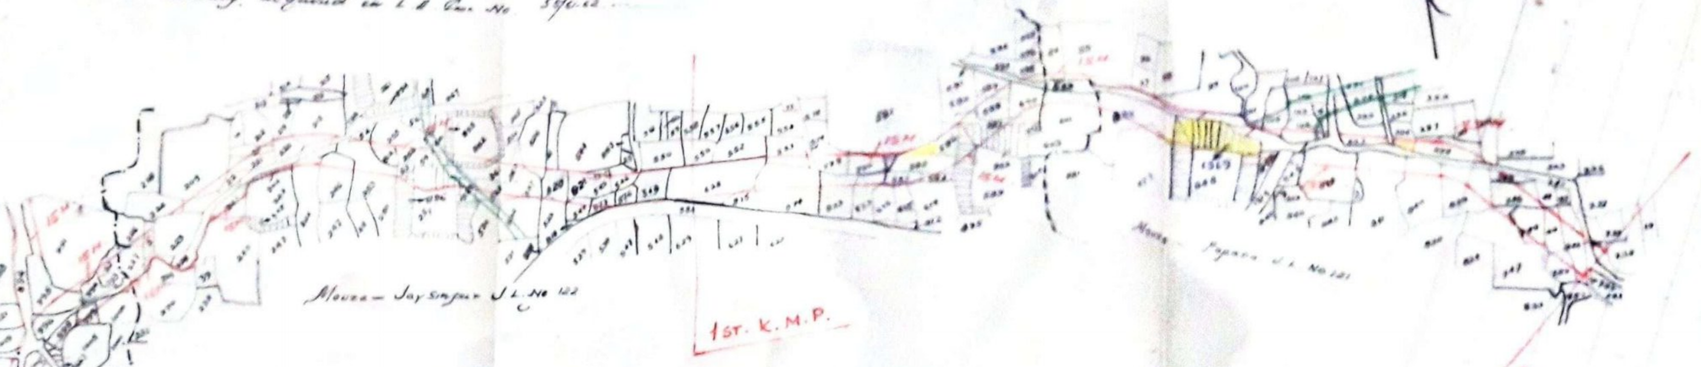
Schedule of Lands

Mouza & J.L. No	P.S.	District	R.S. Plots No in Part or full	Area
Pypara No. 121	Rampurhat	Birbhum	In part — 94, 95, 97, 99, 101, 102, 104, 293, 498, 701, 740, 744, 745, 746, 747, 748, 749, 750, 839, 840, 841, 844, 846, 847, 873 & 884	
Jaysinpur No. 122	Do	Do	In full — [illegible] In part — [illegible]	
Tarapur No. 123	Do	Do	In full — 933 to 936 and 1009 In part — 931, 932, 938 to 1000, 1007, 1010, 1011, 1012/[illegible], 2005, 2012, 2014, 2015, 2016/[illegible]	

Total — 12.72 Acres

Prepared By.

Spl. L.A. Officer
Birbhum

Addl. Collector
Birbhum

L.A. Case No.